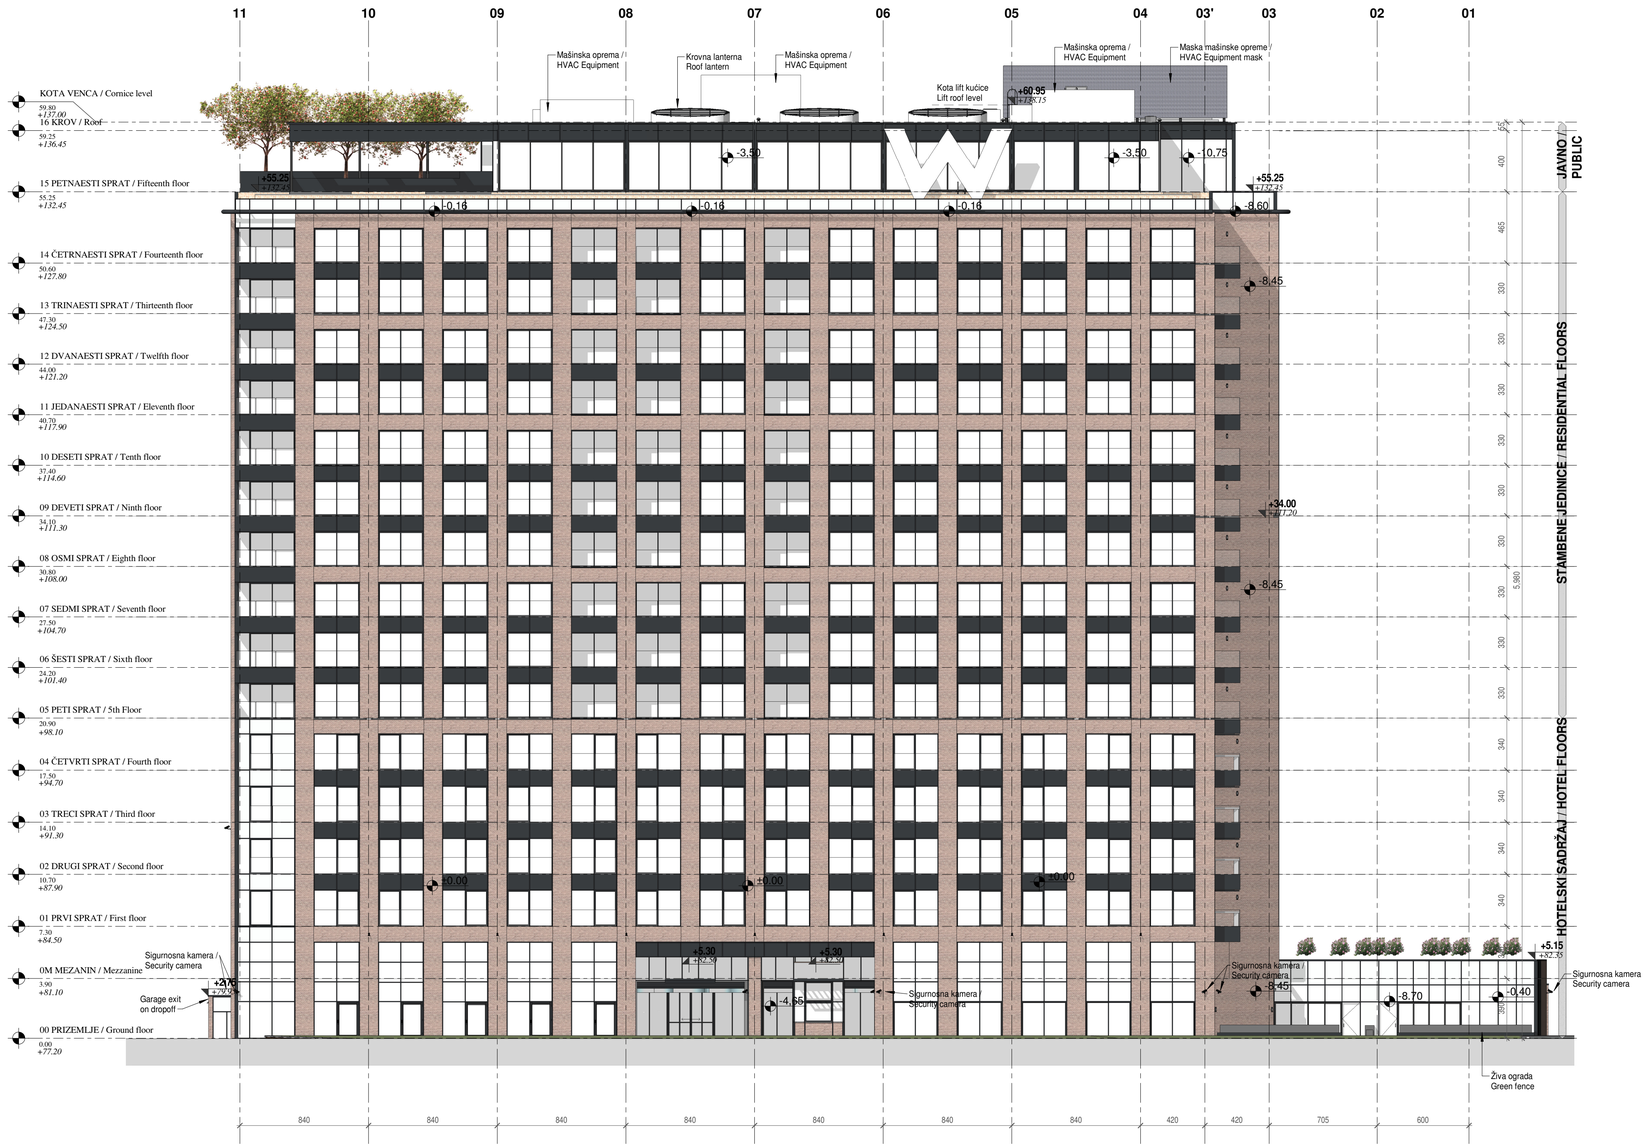

VAŽNE NAPOMENE:
Ovaj crtež je vlasništvo "D.A - dizajn.arhitektura" kompanije i zaštićen je autorskim pravima. Kopiranje celog crteža ili njegovog dela je zabranjeno bez pismene saglasnosti odgovornog projektanta.
Dokumentacija se odnosi samo na objekat ovde specificiran i ne može se koristiti za drugi projekat. Dokumentacija je radjena na osnovu raspoloživih podataka, te je izvodjač dužan da sve dimenzije proveri na licu mesta pre početka izvodjenja, a pronađene razlike je potrebno usaglasiti sa nadzornim organom. Modifikacije samo uz saglasnost odgovornog arhitekte. Sve detalje izvoditi po radioničkim crtežima odabranog izvodjača ili proizvodjača overenim od strane odgovornog projektanta. Sve uzorke odabranog materijala dostaviti na saglasnost odgovornom projektantu.

IMPORTANT NOTES:
This drawing is the property of "D.A - dizajn.arhitektura" company, it is protected by copyright and is not to be reproduced or copied in whole or in part without written approval of the responsible architect.
It is only to be used for the project and site specifically identified herein and is not to be used on any other project.
This drawing has been made from available information, however, all measurements are to be verified on project site by the contractor before work begins, and differences found will be reconciled with a supervisor.
Modification only with the consent of the responsible architect. All construction detail to be done according to the drawings of selected constructor or producer certified by the responsible architect. All samples of chosen material to be submitted to the approval of the responsible designer.

CRTEŽ SE NE SME RUČNO MENJATI
DRAWING MUST NOT BE ALTERED MANUALLY

LEGENDA MATERIJALA / MATERIAL LEGEND:

- FASADNA KLINKER LISTELA
  Facade brick tile
- FASADNA ALUMINARIJA
  Facade aluminum frame
  RAL 9011
- ALU. FASADNI TERMOPANEL
  Aluminum facade solid panel
  RAL 9011
- KALJENO-LAMELIRANO STAKLO
  Tempered-laminated glass
- KALJENO-LAMELIRANO STAKLO
  Grafiti print na staklu
  Tempered-laminated printed glass
  Graffiti glass print
- KALJENO-LAMELIRANO STAKLO
  (Staklo paket) - Neprovidno
  Tempered-laminated glass
  (Glazed panel) - Opaque
- ALUMINIJUMSKI LIM
  Aluminum sheet
  RAL 9011
- FASADNI MALTER - Grafiti preko maltera / Facade plaster - Graffiti over plaster
- Brušena bronza
  Brushed bronze
- Perforirani lim sa okruglim otvorima
  (8mm precnik otvora)
  Perforated metal sheet
  (8mm hole diameter)

VINJETA / Key Plan

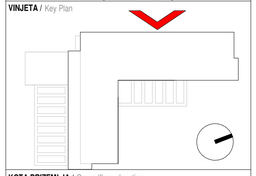

KOTA PRIZEMLJA / Groundfloor elevation
±0.00 = +77.20

INVESTITOR / Client
Beograd na vodi d.o.o
Karađorđeva 48,
11000 Beograd

AUTOR PROJEKTA / Lead Designer
D.A.dizajn.arhitektura
Preduzeće za projektovanje, inženjering i konsalting
Gandijeva 169/1, 11000 Beograd
00 381 11 2160 966
office@dizajnarhitektura.rs

AUTOR DELA TEHNIČKE DOKUMENTACIJE / Discipline Designer
D.A.dizajn.arhitektura
Preduzeće za projektovanje, inženjering i konsalting
Gandijeva 169/1, 11000 Beograd
00 381 11 2160 966
office@dizajnarhitektura.rs

GLAVNI PROJEKTANT / Project Director
Jugoslav Janjić, dipl.inž.arh.

ODGOVORNI PROJEKTANT / Leading Engineer
Jugoslav Janjić, dipl.inž.arh.

KOORDINATOR PROJEKTA / Project Coordinator
Tatjana Negić Paunović, dipl.inž.arh.

MENADŽER PROJEKTA / Project Menager
Ivan Tošić, dipl.inž.arh.

VODEĆI PROJEKTANT / Leading Architect
Ivana Dragičević, dipl.inž.arh.

PROJEKTANTI / Design Engineers
Ivana Marković Adžić, dipl.inž.arh.
Tamara Mašić, dipl.inž.arh.
Nikola Taušan, dipl.inž.arh. RIBA stage 2
Lidija Subotički, arh. teh.
Zoran Stanković, projektant detalja

MESTO GRADNJE / Location of Project
GRAĐ. PARCELA 1508/363 KO SAVSKI VENAC / Building plot 1508/363 KO Savski venac

FAZA PROJEKTA / Phase of Project
IDEJNO REŠENJE / Concept Design

STRUKA / Discipline
ARHITEKTURA / Architecture

DATUM / Date of Issue
APRIL 2019 / April 2019

NAZIV PROJEKTA / Project Title
Urbanistički projekat
za izgradnju objekta u Bloku 13 sa kombinovanom namenom hotela i stanovanja, na KP 1508/363 KO Savski venac, GO Savski venac, Beograd

NAZIV CRTEŽA / Title
IZGLED SEVEROZAPAD

OZNAKA CRTEŽA / Drawing Number
BW_P13_DZA_IDR_AR_EL_ELW_Izgled Severozapad

RAZMERA / Scale	DIM. LISTA / DWG size	REV.	BR. LISTA / Sheet num.
1:200	A1		A022