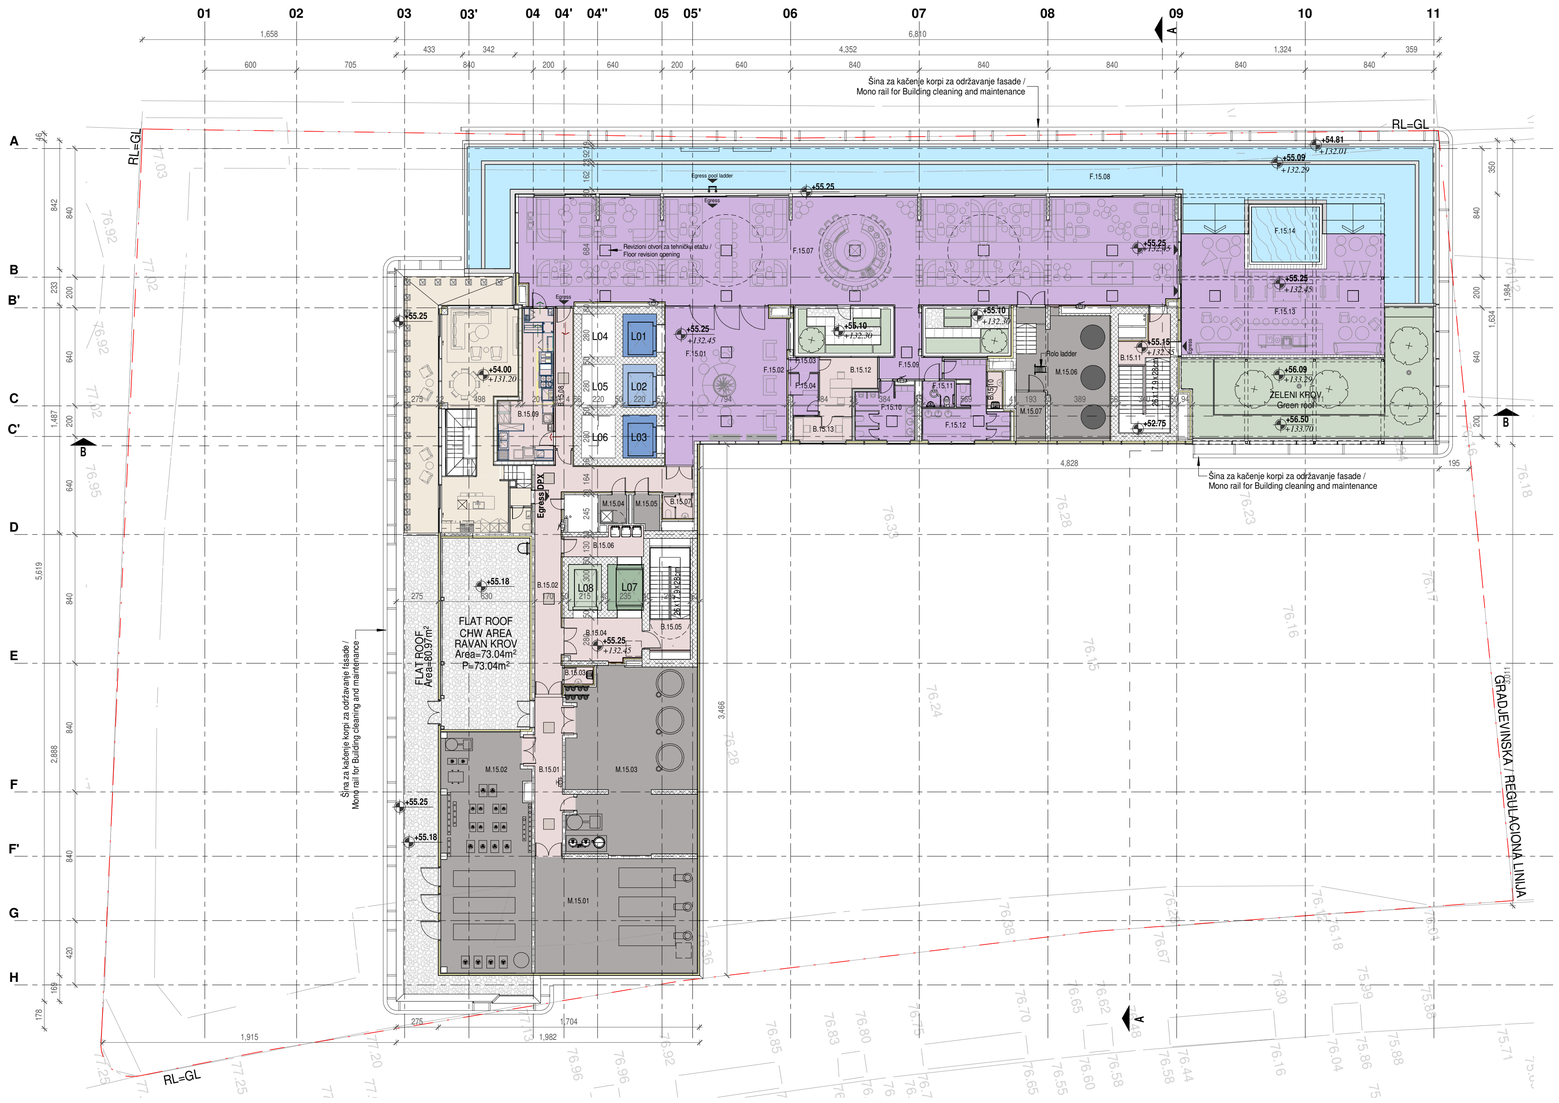

LEGENDA MATERIJALA / MATERIAL LEGEND:

- Konstruktivni AB zidovi i ploče
  Structural RC walls and slabs
- Vodonepropusni armirani beton
  Waterproof RC
- Zemlja
  Soil
- Opekarski blok
  Masonry block
- Silikatni blok
  Calcium silicate block
- Gas betonski blok
  Aerated concrete block
- Gips-karton spušteni plafon
  Gypsum board ceiling
- Gips-karton zid
  Gypsum board wall
- Gips-karton vlagootporni
  Gypsum board waterproof
- Cementna ploča
  Cement board
- Gips-karton PP zid
  Gypsum board FF wall
- Gips-kartonske ploce 12.5kg/m2
  Gypsum board wall 12.5kg/m2
- Termoizolacioni samonosivi poliuretanski panel
  Thermal polyurethane panel
- Termoizolacija
  Thermalinsulation
- Šljunak
  Pebbles/Gravel
- Hidroizolacija (osnova/presek)
  Waterproofing (plan/section)
- Fasadna klinker listela (osnova/presek)
  Facade brick tiles (plan/section)
- Staklo
  Glass
- Bazenska voda (osnova/presek)
  Pool water (plan/section)
- Termoizolacioni sendvič panel
  Thermo panel

OZNAKE U PROJEKTU / PROJECT MARKINGS:

- Oznaka uličnog ivičnjaka
  Sidewalk curb
- +0.00 Oznaka visinske kote (relativna)
  Spot elevation (relative)
- 70.00 Oznaka visinske kote (apsolutna)
  Spot elevation (absolute)
- -1.00 Dubinska kota u izgledu
  Spot elevation
- A Oznaka konstruktivne ose
  Structural grid line
- 1% Oznaka za nagib, pad
  Spot slope
- Oznaka za sever
  North sign
- Regulaciona linija
  Regulation line
- Linija podzemne/nadzemne etaže
  Line of underground/ground levels
- Oznaka za ulaz
  Entry sign
- R.0.14 Oznaka prostorije
  Room tag
- L01 Oznaka lifta
  Lift sign
- Otvor u konstrukciji
  Opening in structural element
- 14 Oznaka parking mesta
  Parking spot No.
- 001 Pravac etažiranja kanala
  Canal direction
- Kanal (resetka) u plafonu
  Canal (louvre) in ceilling
- Linija postojećeg terena
  Existing terrain line
- 1-1 Oznaka za presek
  Section sign
- Oznaka otvaranja prozora
  Window opening position
- Oznaka spuštenog plafona iznad
  Suspended ceiling above
- +0.00 Referentna tačka visine objekta (izgled)
  Reference spot elevation (elevation)
- Referentna tačka visine objekta (osnova)
  Reference spot elevation (plan)
- H Hidrant
  Hydrant
- vm Vodomer
  Water meter
- Slivnik
  Water drainage
- Parking stubic
  Parking bollard
- Parking podna rasveta
  Parking ground light

NETO POVRŠINE 15. SPRAT

Br. / No.	NAZIV / Name	POVRŠINA / Area (m2)
JAVNI PROSTOR /Front Of House		
FOH		
F.15.01	LOBI / Welcome Lobby	58.15
F.15.02	RECEPCIJA / Welcome	14.90
F.15.03	KORIDOR / Corridor	1.95
F.15.04	SEF / Safe Deposit	4.88
F.15.07	"Living room"	300.18
F.15.08	"Wet"	117.25
F.15.09	TOALET LOBI / Toilet lobby	12.84
F.15.10	M WC I SVLAČIONICA / M WC & Lockers	13.07
F.15.11	WC INVALIDI / Disabled toilet	3.52
F.15.12	Ž WC I SVLAČIONICA / W WC & Lockers	18.39
F.15.13	TERASA / Sky terrace	100.22
F.15.14	ĐAKUZI / Jacuzzi	15.99
		661.34
		661.34
SERVISNI I PRATEĆI SADRŽAJI / Back Of House		
BOH		
B.15.01	KORIDOR / Corridor	22.44
B.15.02	KORIDOR / BOH Corridor	41.23
B.15.03	ODRŽAVANJE / HK	2.12
B.15.04	PP LIFT LOBI / FF Lift Lobby	13.88
B.15.05	STEPENIŠTE S2 / Staircase S2	17.76
B.15.06	SMEĆARA / Trash room	8.47
B.15.07	TOALET ZA OSOBLJE / Staff toilet	3.18
B.15.08	KORIDOR ZA EVAKUACIJU / Evacuation Corridor	10.39
B.15.09	KUHINJA / Pantry	26.19
B.15.10	ODRŽAVANJE / HK	2.27
B.15.11	STEPENIŠTE S1 / Staircase S1	22.96
B.15.12	KANCELARIJA / Front office	11.40
B.15.13	KANCELARIJA / FO Manager	5.89
		188.18
		188.18

NETO POVRŠINE 15. SPRAT

Br. / No.	NAZIV / Name	POVRŠINA / Area (m2)
STAMBENE JEDINICE / Residential Units		
DUPLEX DAY ZONE		
DPX.13	STEPENIŠTE / Staircase	4.89
DPX.14	DNEVNI BORAVAK / Living area	31.26
DPX.15	KUHINJA / Kitchen	16.18
DPX.16	EVAKUACIONO STEPENISTE / Evacuation stairs	2.47
DPX.17	WC / Powder room	2.27
DPX.18	TERASA / Terrace	47.95
DPX.19	EVAKUACIONI IZLAZ / Egress	1.61
		106.63
		106.63
TEHNICKE PROSTORIJE / MEP		
MEP		
M.15.01	BOJLER SOBA / Boiler Room	79.08
M.15.02	TEHNICKA PROSTORIJA / CHW area	89.88
M.15.03	CISTERNA SA TOPLOM VODOM / Hot water Tank	98.25
M.15.04	SLABA STRUJA / Elv	3.34
M.15.05	JAKA STRUJA / Lv	3.66
M.15.06	BAZENSKA I ĐAKUZI PUMPE / Pool and Jacuzzi Pumps	43.89
M.15.07	SKLADIŠTE HEMIKALIJA / Chemical Storage	6.20
		324.30
		324.30
UKUPNO/Total NET area		1280.45

UKUPNA BRUTO POVRŠINA 1.366,38 m²

LEGENDA NAMENE POVRŠINA

- Javni prostor / Public area
  Front of House
- Servisni i prateći sadržaji /
  Back of House
- Tehnicke prostorije /
  Technical area

LEGENDA VERTIKALNIH KOMUNIKACIJA

- Hotelski lift / Hotel elevator
- Hotelski lift: Prizemlje, Mezanin, 1 i 15-ti sprat / Hotel elevator: Ground Floor, Mezzanine, 1st and 15th Floor
- Stanarski lift / Residential elevator
- Servisni čist lift / Service Clean elevator
- Servisni prljav lift / Service Dirty elevator

VAŽNE NAPOMENE:
Ovaj crtež je vlasništvo "D.A - dizajn.arhitektura" kompanije i zaštićen je autorskim pravima. Kopiranje celog crteža ili njegovog dela je zabranjeno bez pismene saglasnosti odgovornog projektanta.
Dokumentacija se odnosi samo na objekat ovde specificiran i ne može se koristiti za drugi projekat. Dokumentacija je rađena na osnovu raspoloživih podataka, te je izvođač dužan da sve dimenzije proveri na licu mesta pre početka izvođenja, a pronađene razlike je potrebno usaglasiti sa nadzornim organom. Modifikacije samo uz saglasnost odgovornog arhitekte. Sve detalje izvoditi po radioničkim crtežima odabranog izvođača ili proizvođača ovenerim od strane odgovornog projektanta. Sve uzorke odabranog materijala dostaviti na saglasnost odgovornom projektantu.

IMPORTANT NOTES:
This drawing is the property of "D.A - dizajn.arhitektura" company, it is protected by copyright and is not to be reproduced or copied in whole or in part without written approval of the responsible architect.
It is only to be used for the project and site specifically identified herein and is not to be used on any other project.
This drawing has been made from available information, however, all measurements are to be verified on project site by the contractor before work begins, and differences found will be reconciled with a supervisor. Modification only with the consent of the responsible architect. All construction detail to be done according to the drawings of selected constructor or producer certified by the responsible architect. All samples of chosen material to be submitted to the approval of the responsible designer.

CRTEŽ SE NE SME RUČNO MENJATI
DRAWING MUST NOT BE ALTERED MANUALLY

NAPOMENA:
Numeracija stanova je samo indikativna.
Konačna numeracija će biti određena u PGD fazi projekta.

VINJETA / Key Plan

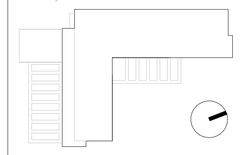

KOTA PRIZEMLJA / Groundfloor elevation
±0.00 = +77.20

INVESTITOR / Client
Beograd na vodi d.o.o
Karadorđeva 48,
11000 Beograd

AUTOR PROJEKTA / Lead Designer

D.A.dizajn.arhitektura
Preduzeće za projektovanje, inženjering i konsalting
Gandijeva 169/1, 11000 Beograd
00 381 11 2160 966
office@dizajnarhitektura.rs

AUTOR DELA TEHNIČKE DOKUMENTACIJE / Discipline Designer

D.A.dizajn.arhitektura
Preduzeće za projektovanje, inženjering i konsalting
Gandijeva 169/1, 11000 Beograd
00 381 11 2160 966
office@dizajnarhitektura.rs

GLAVNI PROJEKTANT / Project Director
Jugoslav Janjić, dipl.inž.arh.

ODGOVORNI PROJEKTANT / Leading Engineer
Jugoslav Janjić, dipl.inž.arh.

KOORDINATOR PROJEKTA / Project Coordinator
Tatjana Negić Paunović, dipl.inž.arh.

MENAĐER PROJEKTA / Project Menager
Ivan Tošić, dipl.inž.arh.

VODEĆI PROJEKTANT / Leading Architect
Ivana Dragičević, dipl.inž.arh.

PROJEKTANTI / Design Engineers
Ivana Marković Adžić, dipl.inž.arh.
Tamara Mašić, dipl.inž.arh.
Nikola Taušan, dipl.inž.arh. RIBA stage 2
Lidija Subotički, arh. teh.
Zoran Stanković, projektant detalja

MESTO GRADNJE / Location of Project
GRAĐ. PARCELA 1508/363 KO SAVSKI VENAC /
Building plot 1508/363 KO Savski venac

FAZA PROJEKTA / Phase of Project
IDEJNO REŠENJE /
Concept Design

STRUKA / Discipline
ARHITEKTURA / Architecture

DATUM / Date of Issue
APRIL 2019 / April 2019

NAZIV PROJEKTA / Project Title
Urbanistički projekat
za izgradnju objekta u Bloku 13 sa kombinovanom namenom hotela i stanovanja, na KP 1508/363 KO Savski venac, GO Savski venac, Beograd

NAZIV CRTEŽA / Title
OSNOVA 15. SPRATA

OZNAKA CRTEŽA / Drawing Number
BW_P13_DZA_IDR_AR_PL_15_--

RAZMERA / Scale	DIM. LISTA / DWG size	REV.	BR. LISTA / Sheet num.
1:200	A1		A018